ACTRIMS - ECTRIMS TRIENNAL MTG

10/21/26 - 10/23/26

METRO TORONTO CONVENTION CENTRE - S800 - TORONTO, ON

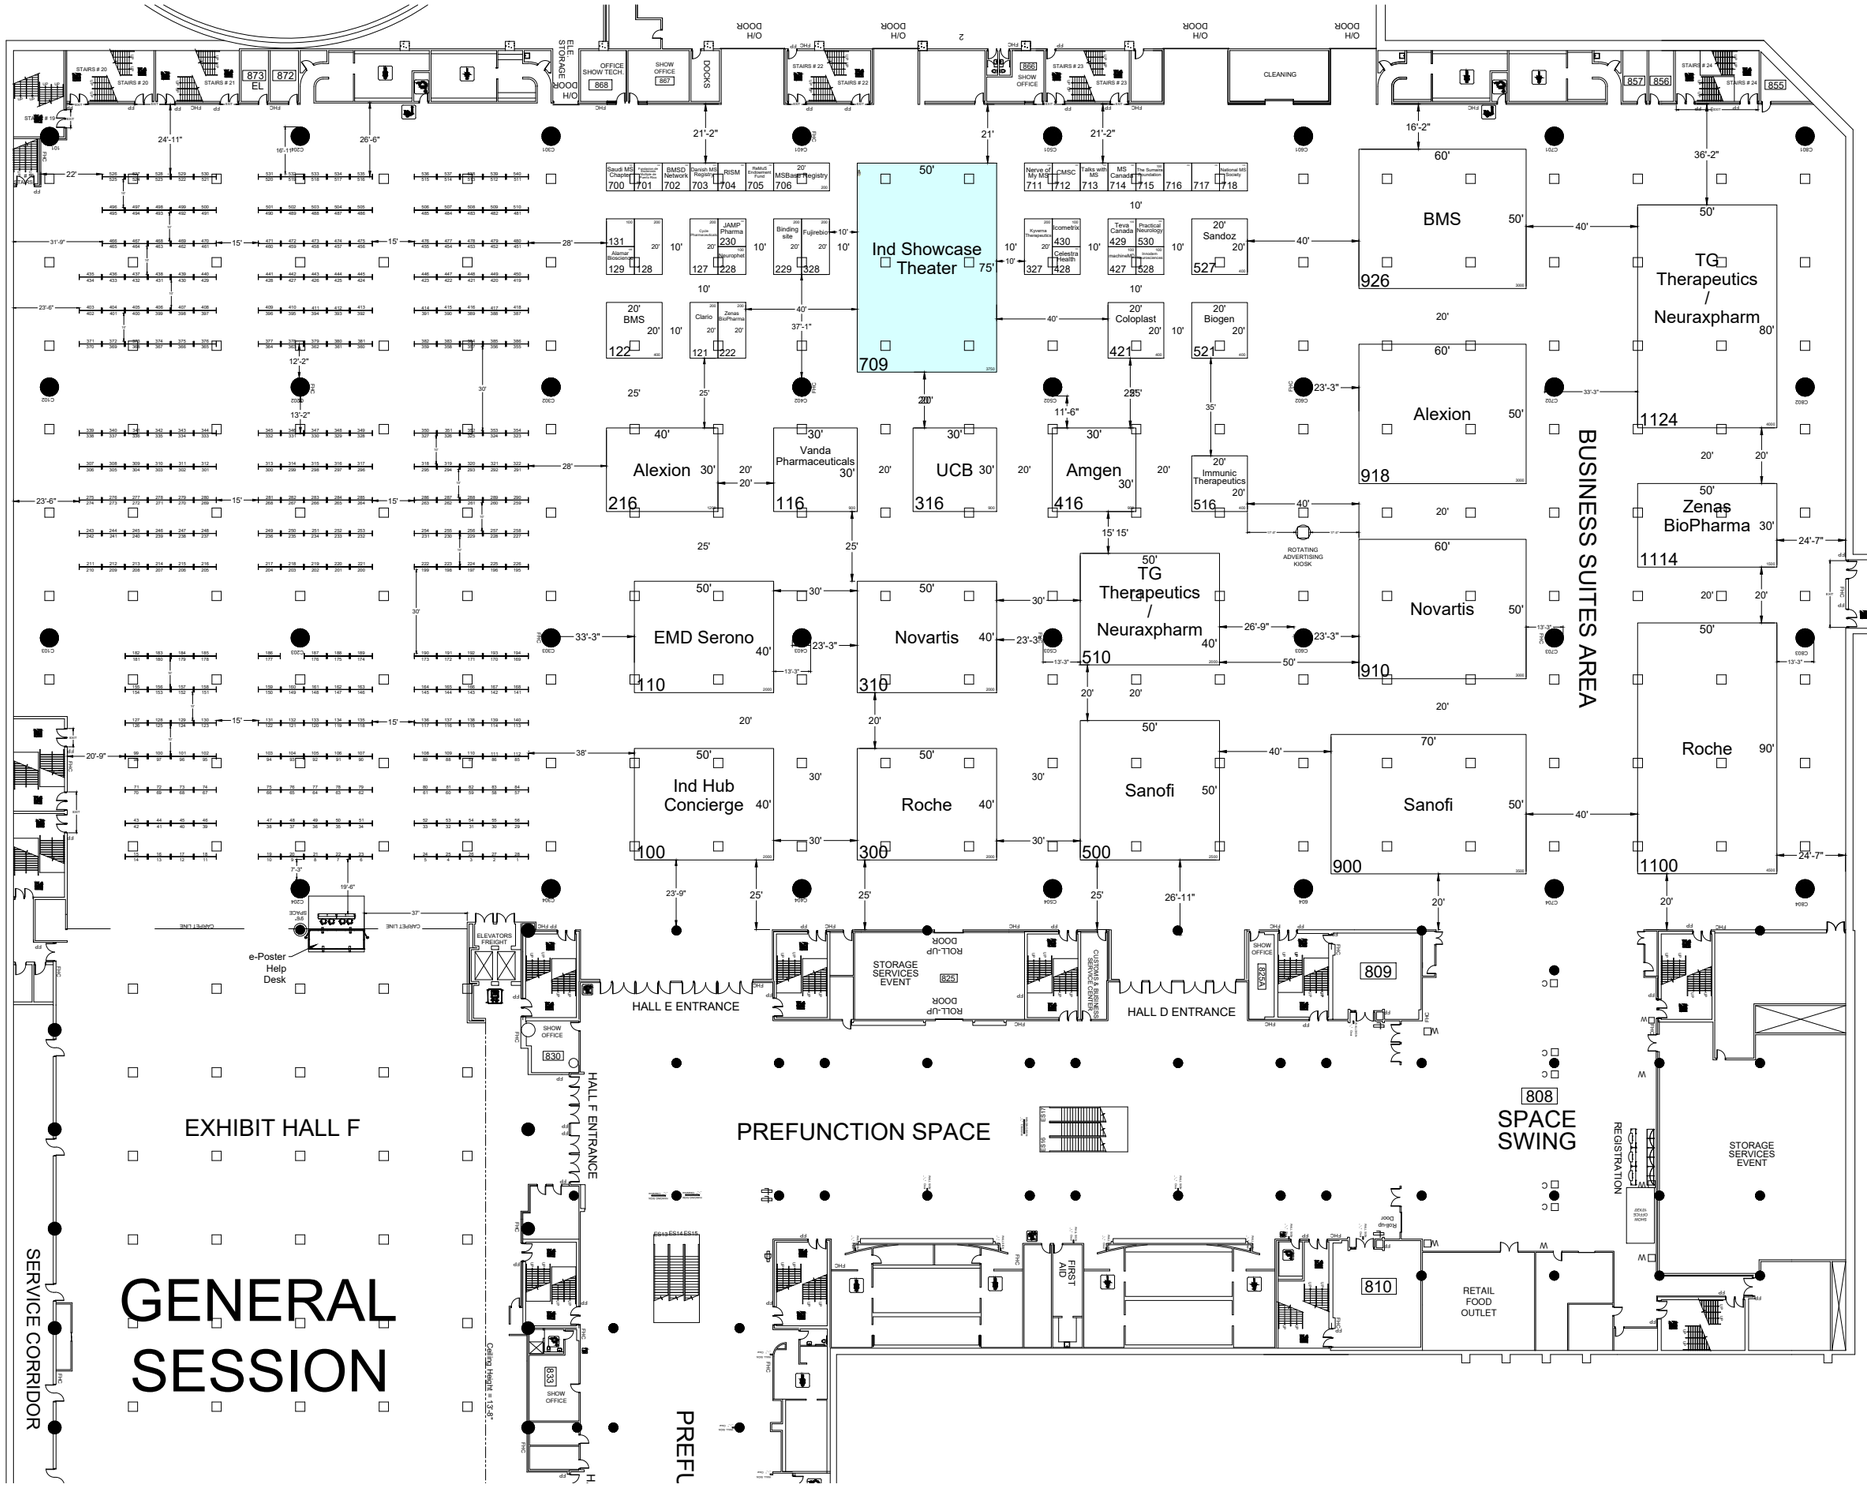

REVISION
Date: 7/10/2026
By: Laurinda Monteiro

BOOTH COUNT

Inventory as of 07/21/2026

Dimension	Size	Qty	SqFt
10'x10'	100	24	2,400
10'x20'	200	8	1,600
20'x20'	400	5	2,000
30'x30'	900	3	2,700
30'x40'	1,200	1	1,200
30'x50'	1,500	1	1,500
40'x50'	2,000	5	10,000
50'x50'	2,500	1	2,500
50'x60'	3,000	3	9,000
50'x70'	3,500	1	3,500
50'x75'	3,750	1	3,750
50'x80'	4,000	1	4,000
50'x90'	4,500	1	4,500
Totals:		55	48,650

R1
As of 06/12/2026
270 Poster Boards

Qty	Width	Sides	Sid
270	8'	Double Sided	0

BUILDING LEGEND

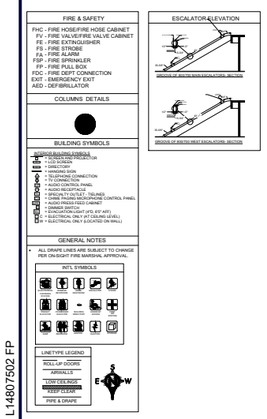

DRAWING INFORMATION

Passport Line Item Number:
14807502
Facility:
METRO TORONTO CONVENTION CENTRE
Facility Location:
S800
City & State:
TORONTO, ON
Scale: CUSTOM
Project #: 541009
Acct. Sales: ----
Acct. Mgmt.: Stacie Allen
Started: 7/10/2026
Started By: Laurinda Monteiro
Prod. Branch: Toronto

Freeman.

Disclaimer - This floor plan is preliminary and subject to change pending review and official approval by all authorities having jurisdiction. Every effort has been made to ensure the accuracy of all information contained on this floor plan. However, no warranties, either expressed or implied, are made with respect to this floor plan. If the location of building columns, utilities or other architectural components of the facility is a consideration in the construction or usage of an exhibit, it is the sole responsibility of the exhibitor to physically inspect the facility to verify all dimension and locations.
© Copyright 2026, Freeman Co. All rights reserved.

Confidential and Proprietary - the information contained herein is the proprietary information of Freeman and by accessing the information, the recipient agrees to keep the information confidential and not disclose it to any third party without the prior consent of Freeman. Recipient also agrees to only use the information for its internal evaluation purposes and for no other purpose, without the prior consent of Freeman.

File Path: C:_Vault\Designs_Projects\A\ACTRIMS ECTRIMS Trie Mtg\AETM26\0\Event\Floor Plans\AETM26.dwg | Tab Name: L14807502 FP